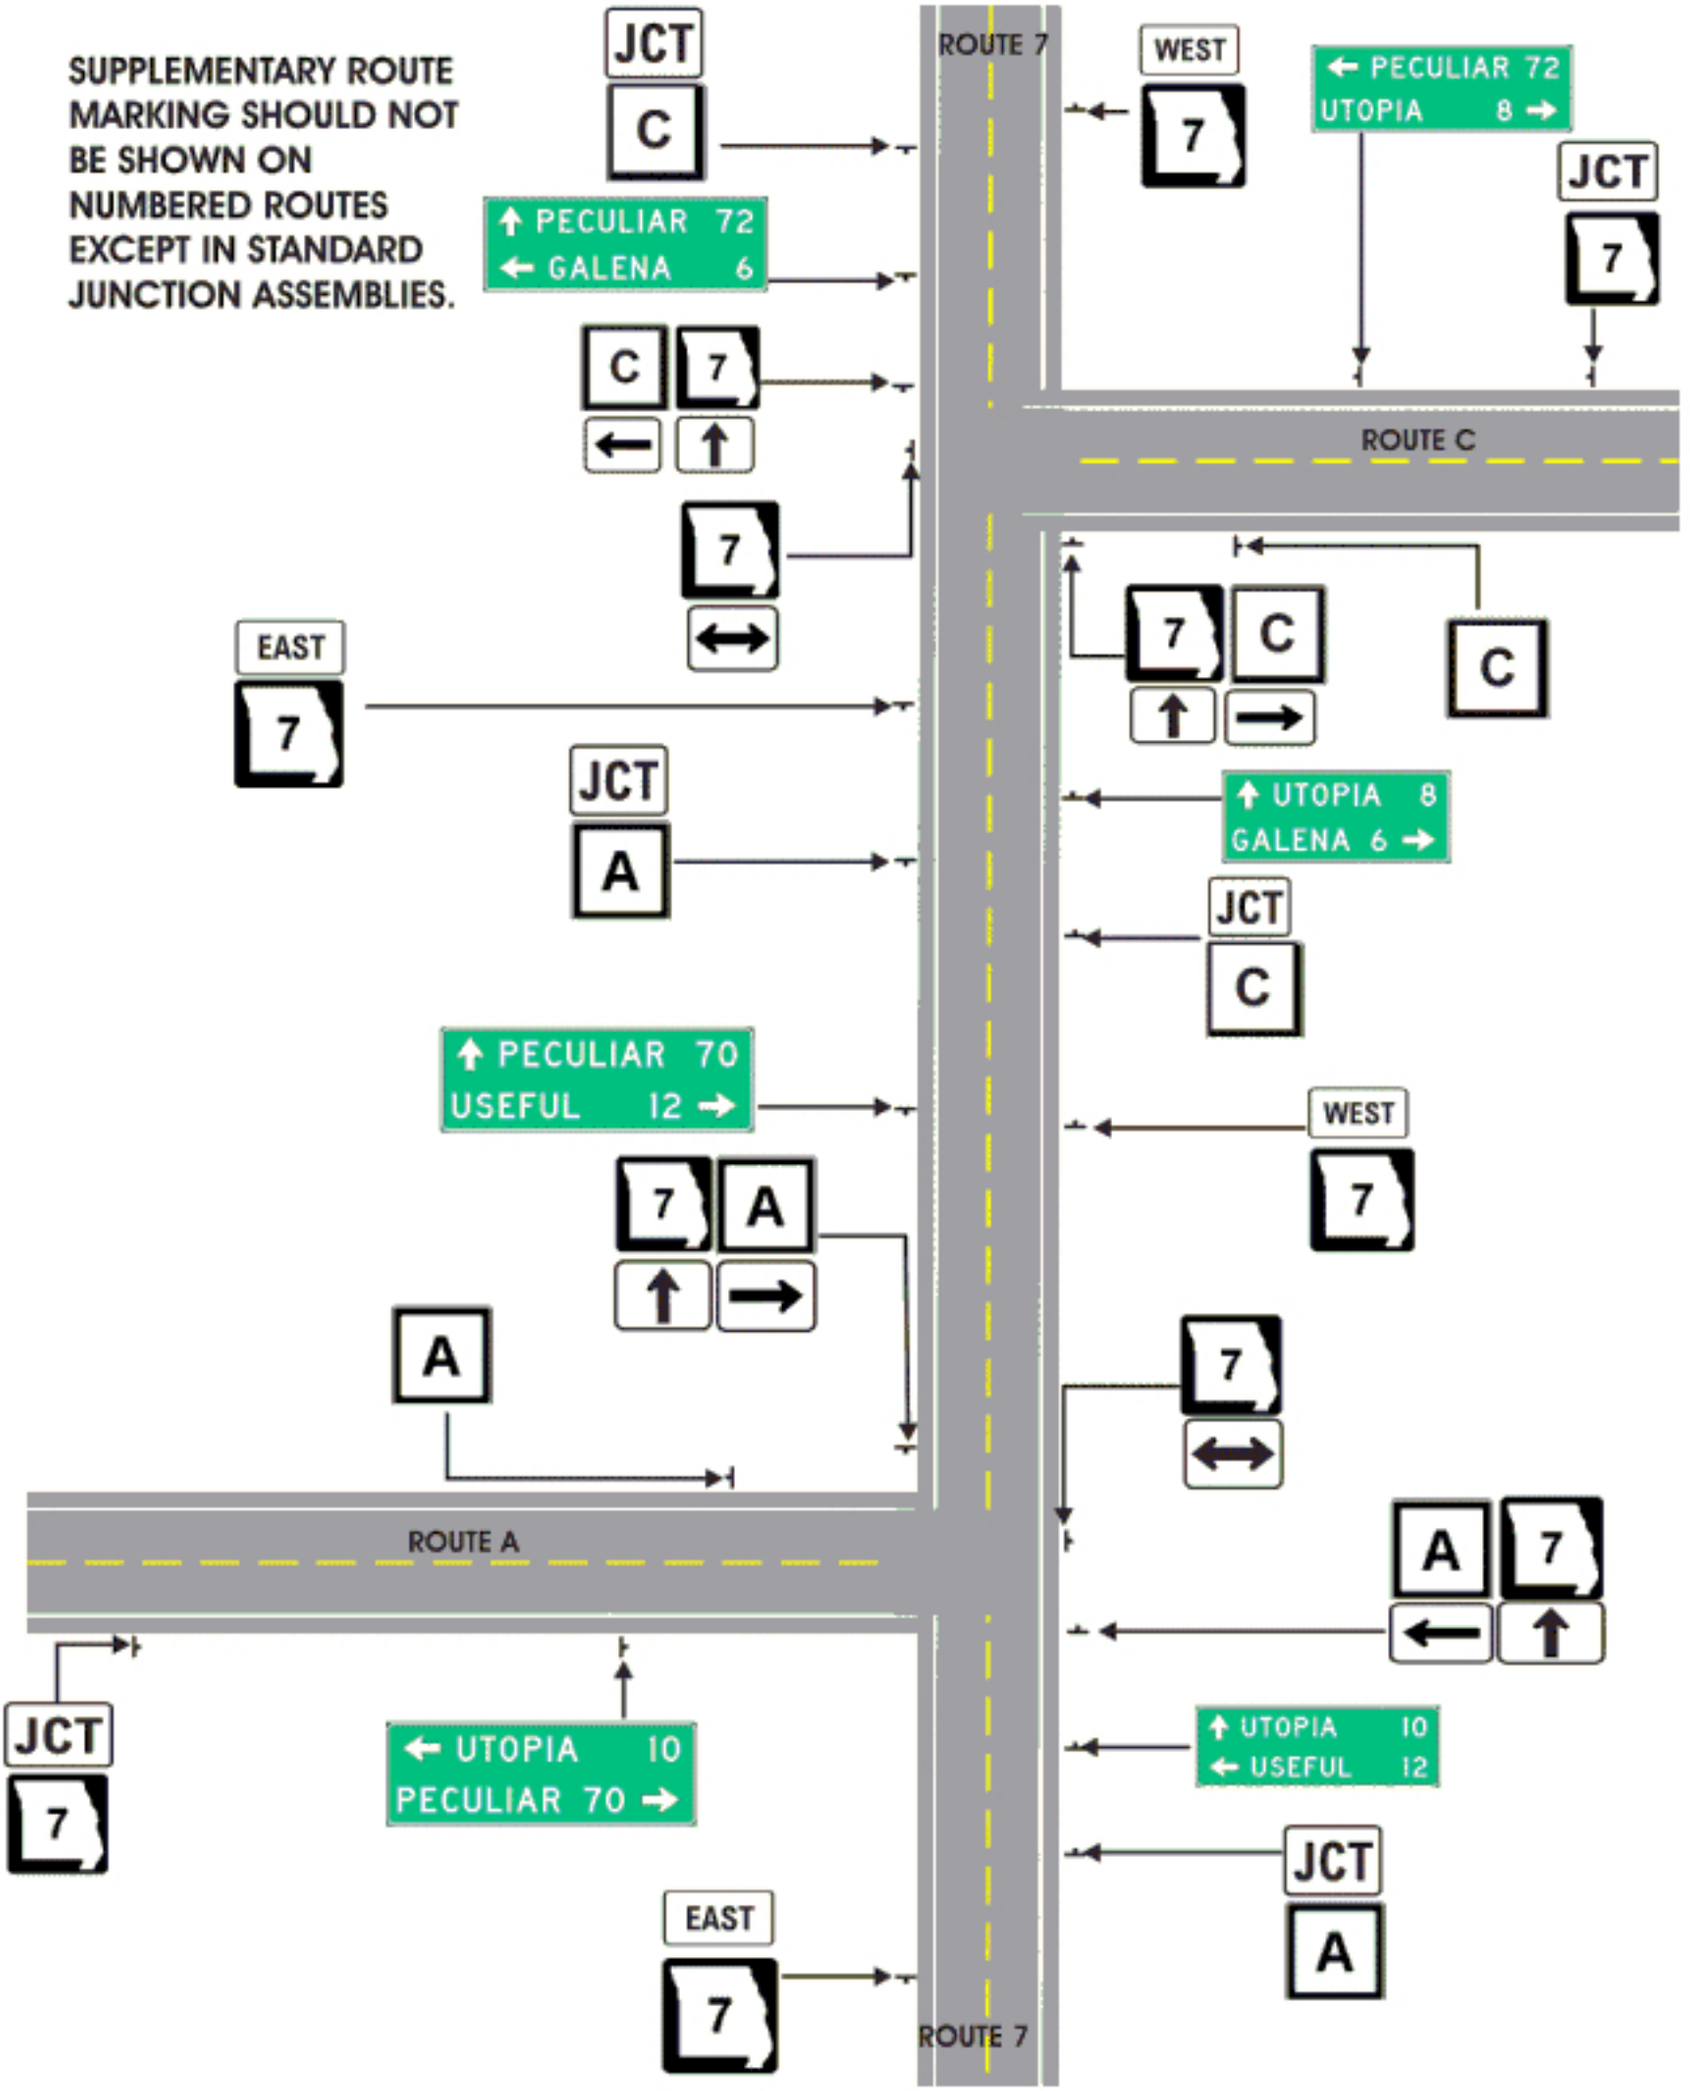SUPPLEMENTARY ROUTE MARKING SHOULD NOT BE SHOWN ON NUMBERED ROUTES EXCEPT IN STANDARD JUNCTION ASSEMBLIES.