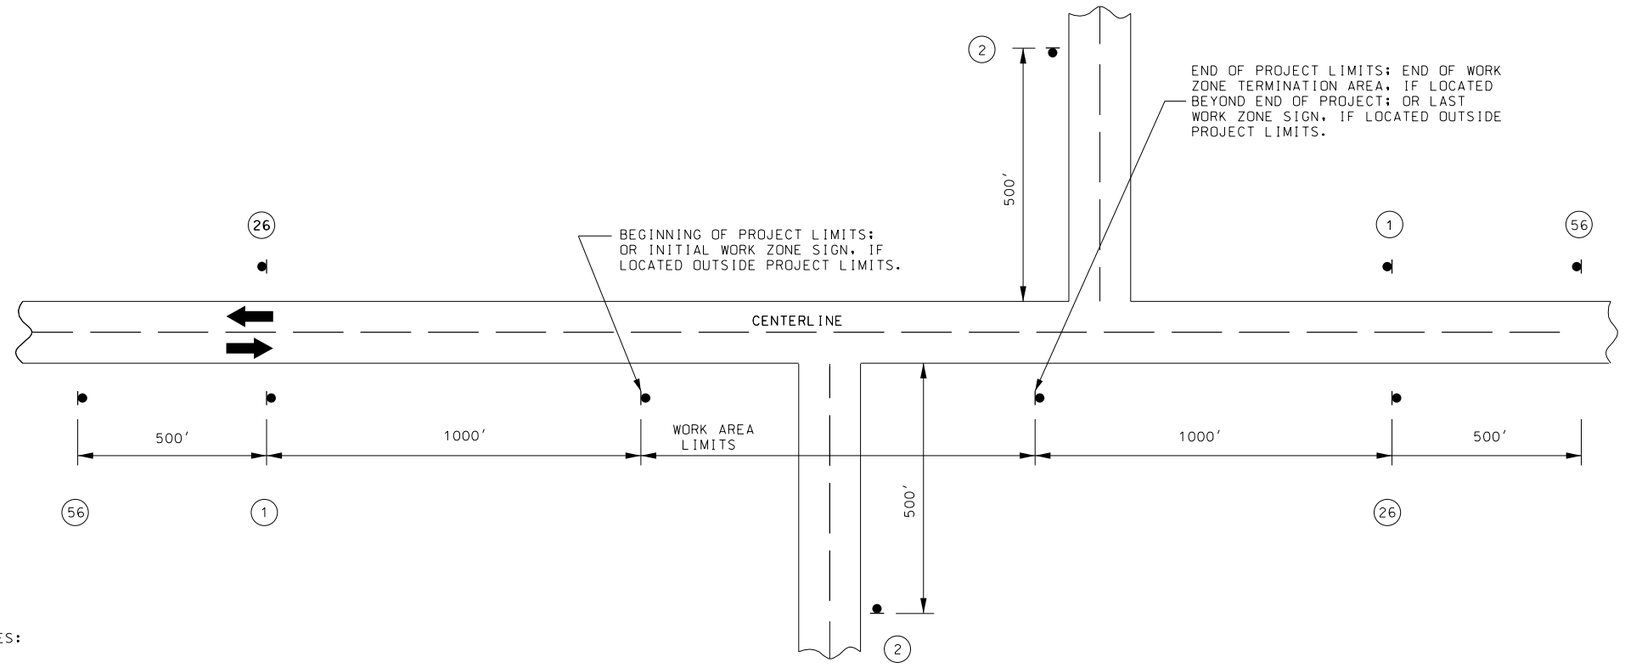

NOTES:

SIGN (1) IS ONLY USED ON PROJECT LENGTHS 2 MILES OR GREATER.

SIGN (26) MAY BE USED ON PROJECTS LESS THAN 2 MILES.

PROVIDE SIGNS IN EACH DIRECTION ON TWO-WAY HIGHWAY.

DISTANCE MAY BE ADJUSTED ACCORDING TO FIELD CONDITIONS.

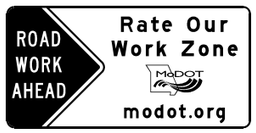

CONST-7-48

(56)

G020-2

(26)

G020-1

(1)

W020-1

(2)

TRAFFIC CONTROL

SHEET 1 OF 3

"THIS MEDIA SHOULD NOT BE CONSIDERED A CERTIFIED DOCUMENT."

DATE PREPARED	
10/20/2015	
ROUTE	STATE: MO
DISTRICT	SHEET NO.: 5
COUNTY	
JOB NO.	
CONTRACT ID.	
PROJECT NO.	
BRIDGE NO.	

DESCRIPTION	DATE

MISSOURI HIGHWAYS AND TRANSPORTATION COMMISSION

105 WEST CAPITOL
JEFFERSON CITY, MO 65102
1-888-ASK-MODOT (1-888-275-6636)

IF A SEAL IS PRESENT ON THIS SHEET IT HAS BEEN ELECTRONICALLY SEALED AND DATED.

REV.